
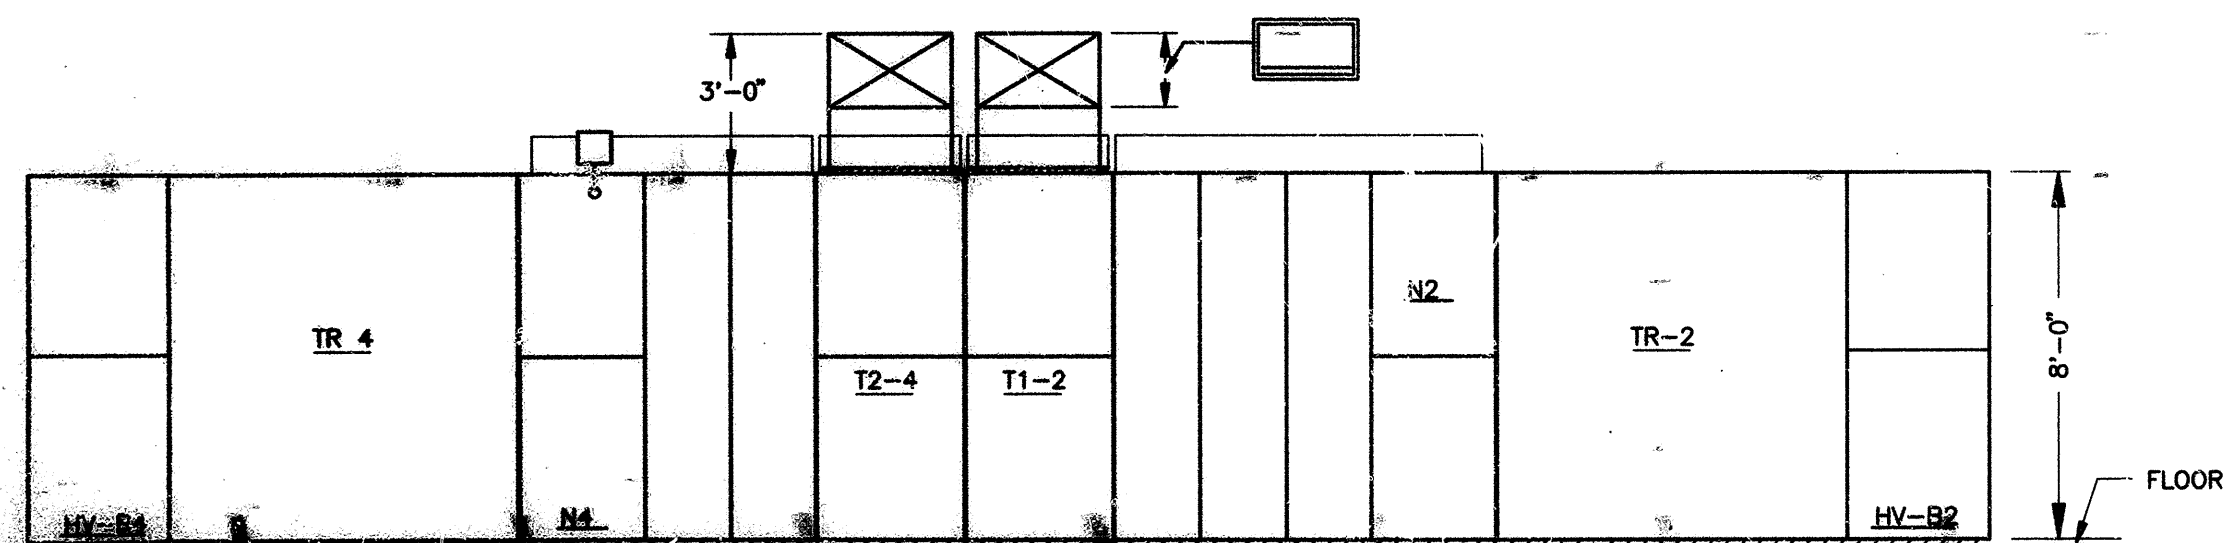


PLAN VIEW - SUBSTATION LINE-UP
FOUR FEEDER RING BUS SUBSTATION

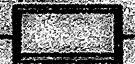

SUBSTATION LINE-UP SECTION "A-A"

NOTES :

1. - THE BIDDER SHALL FILL IN ALL MISSING DIMENSIONS INSIDE SQUARE BOX  AND SHALL NOT EXCEED OVERALL DIMENSIONS SHOWN.

**THE PORT AUTHORITY
OF NY & NJ**

DRAWING NAME: TYPICAL SUBSTATION PLAN AND SECTION	CONTRACT NUMBER: WTC-802.072A	DRAWING NUMBER: SK-1
PROJECT NAME: ELECTRICAL SUBSTATION EQUIPMENT TOWER ONE AND TWO	SCALE: NONE	DATE:

FILE NAME : 802/28K1 FEB. 10, 1995